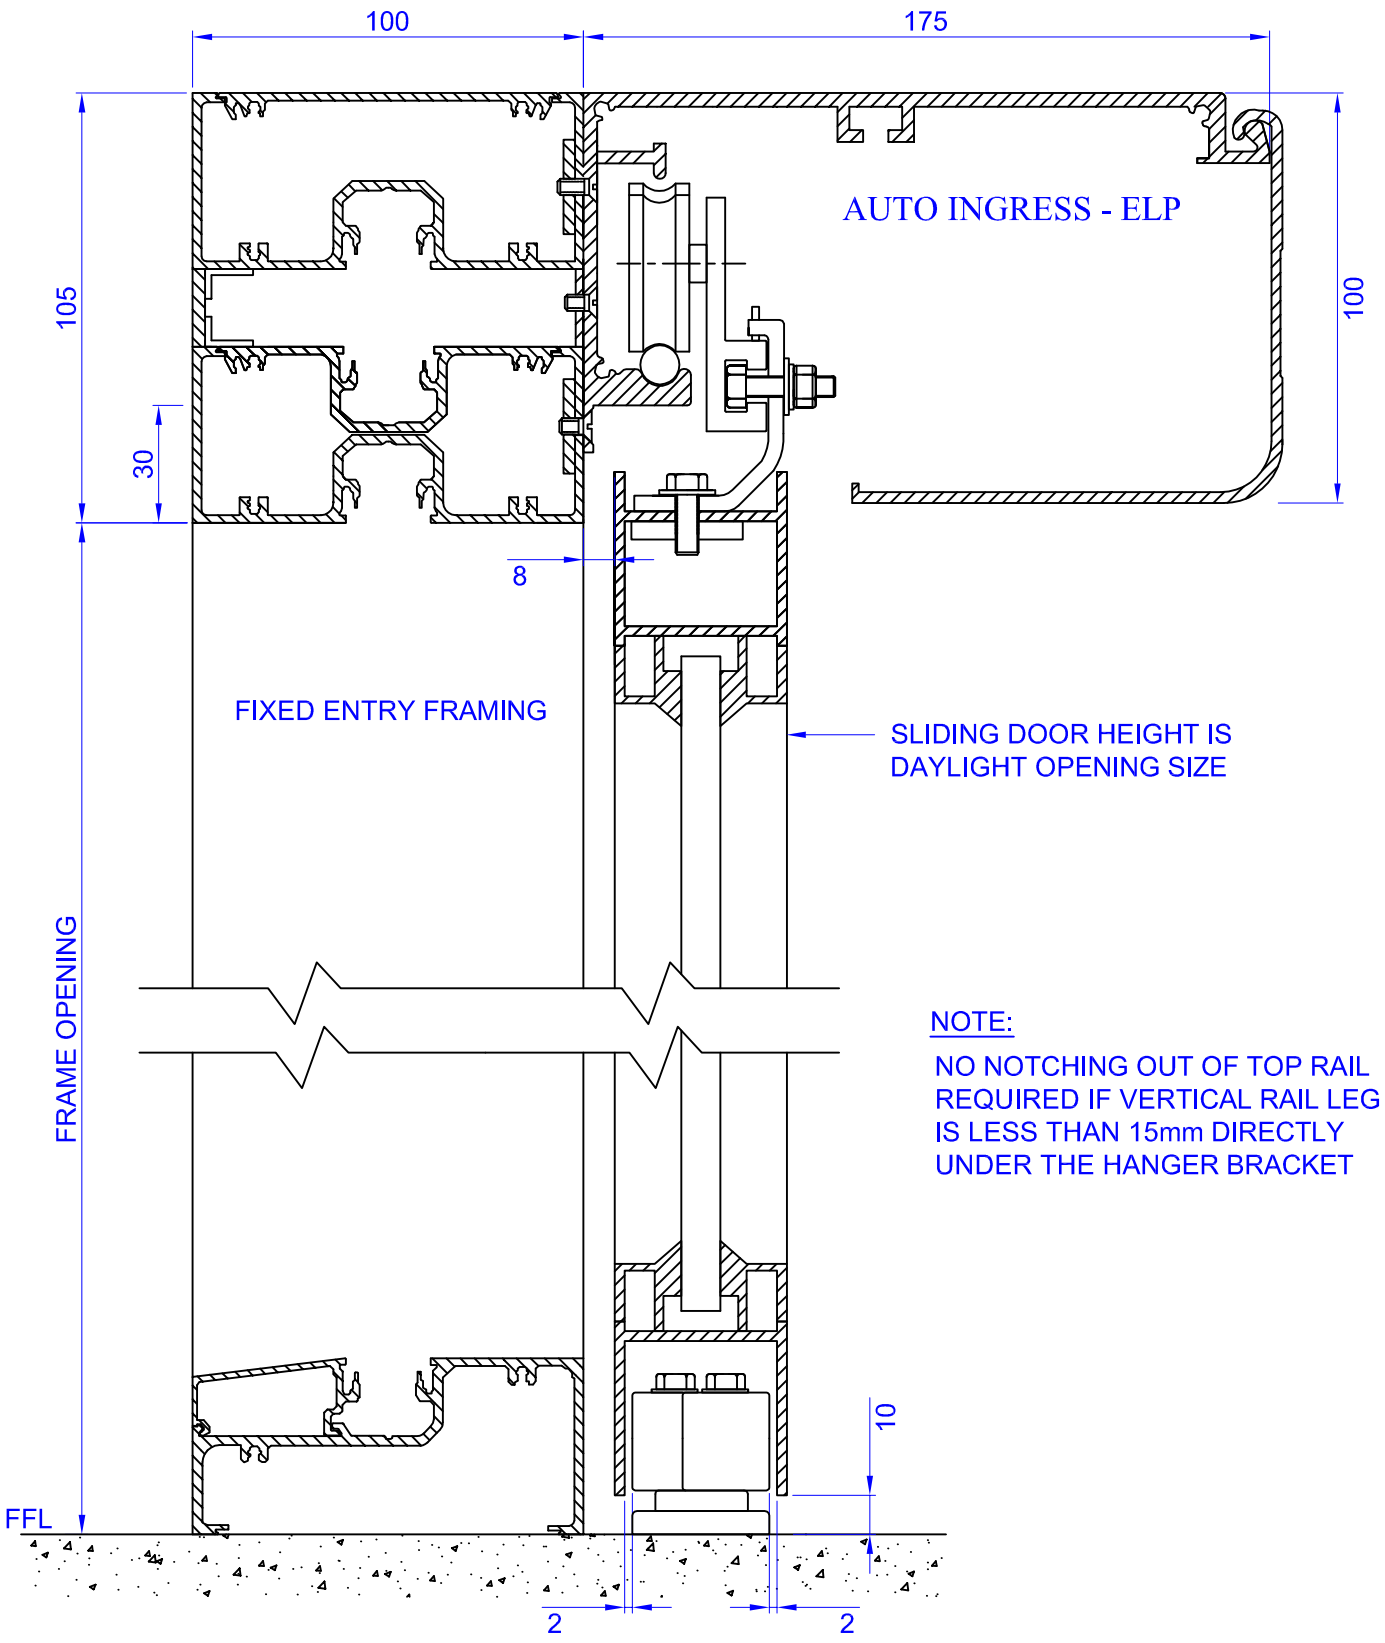

NOTES:

* Do not scale
* Unless otherwise stated all dimensions in millimeters
* FFL - Finished Floor Level (including carpets etc.)

AUTOINGRESS AUTOMATIC DOORS

SCALE 1 : 2

DATE 15/12/09

TITLE

LS220 ELP
100mm LOW PROFILE BELT
ALUMINIUM FRAMED DOOR DETAIL

DRG. NO. lsl-elp001