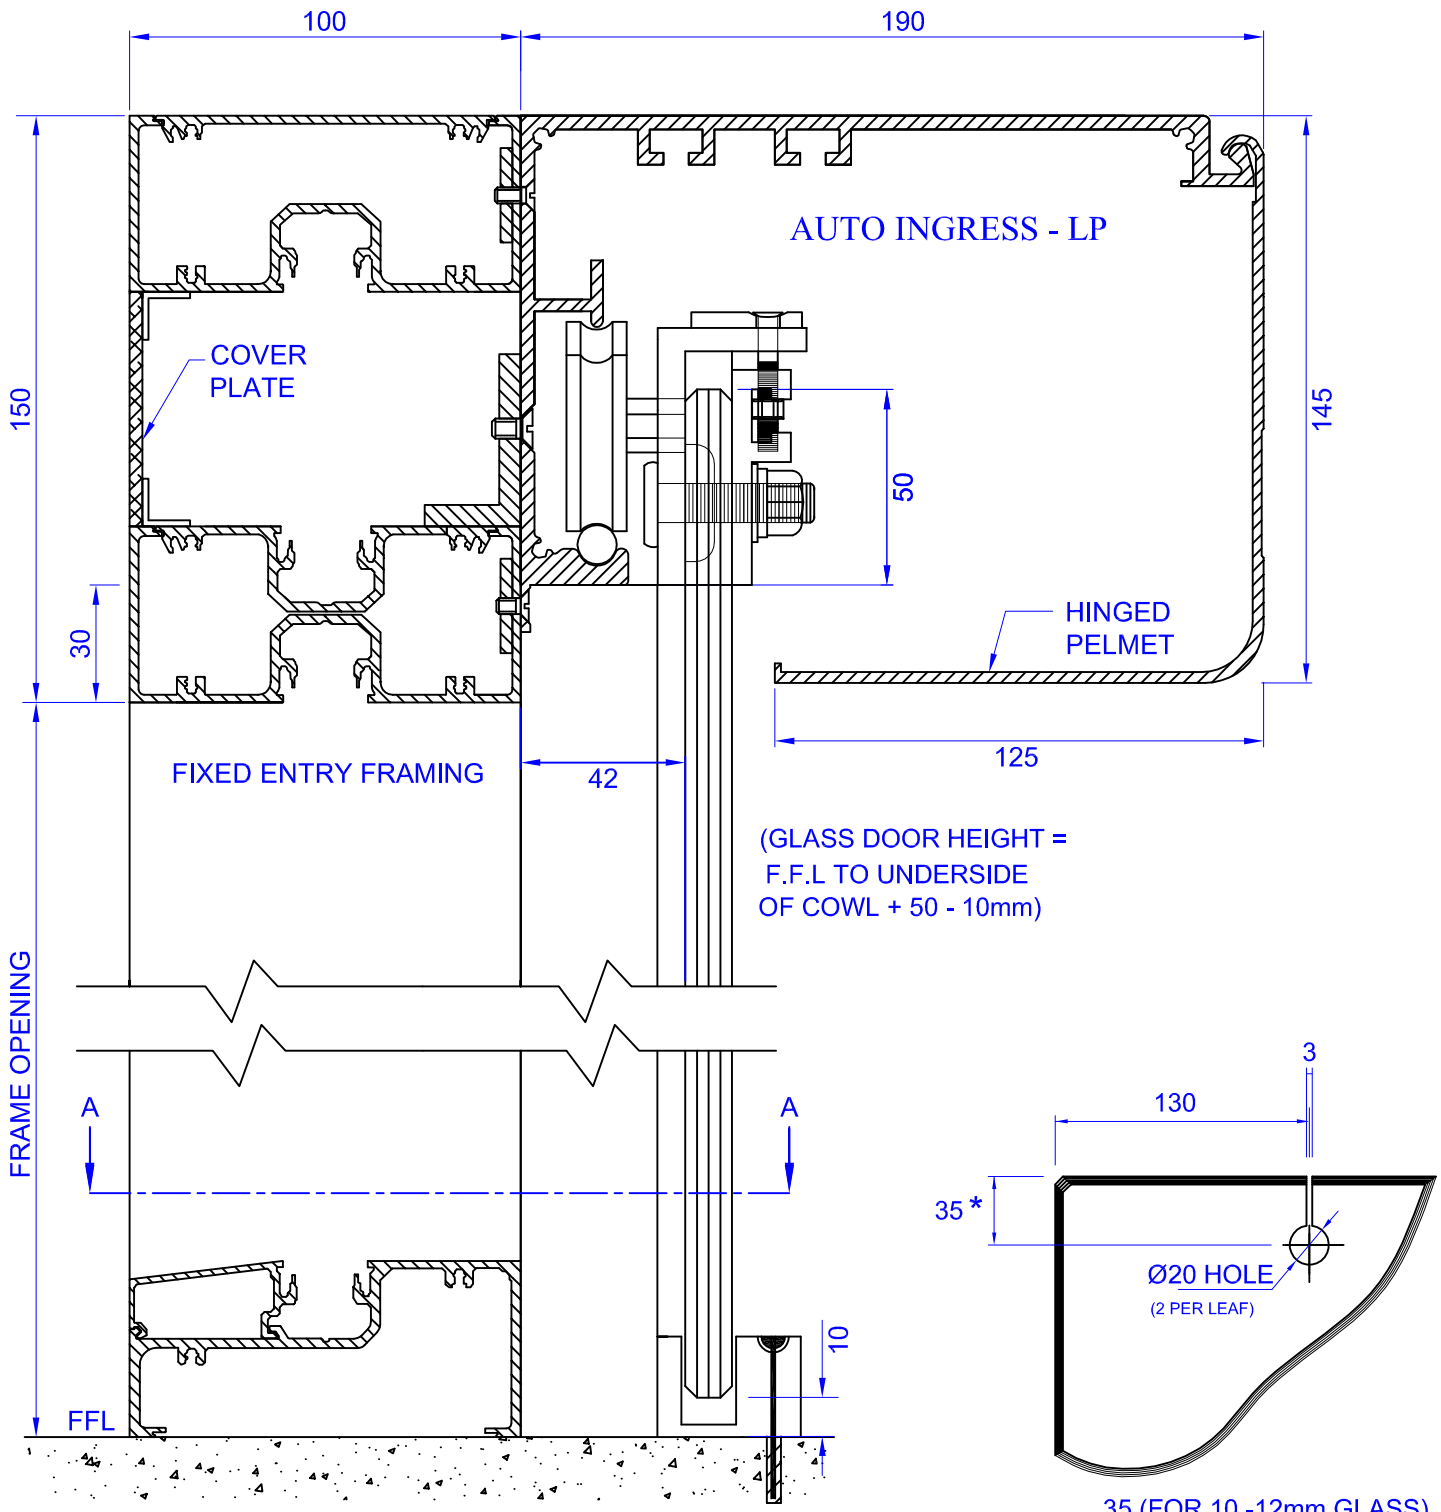

* 35 (FOR 10 -12mm GLASS)
* 40 (FOR 15mm GLASS)

GLASS DRILLING DETAIL

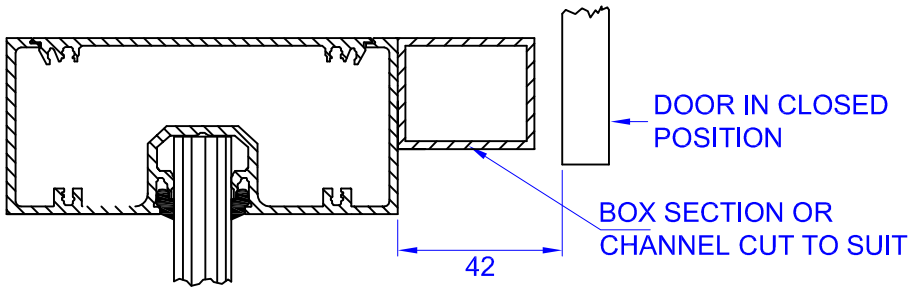

SECTION A-A

NOTES:
* Do not scale
* Unless otherwise stated all dimensions in millimeters
* FFL - Finished Floor Level (including carpets etc.)

AUTOINGRESS AUTOMATIC DOORS

SCALE 1 : 2

DATE 15/12/09

TITLE
LS300LP & LS220LP
LOW PROFILE, HEAVY DUTY
BELT & CHAIN DRIVEN
GLASS DOOR ONTO ALUMINIUM FRAME

DRG. NO. lsl-lp004